REIKENIS & ASSOCIATES, LLC

CONSULTING ENGINEERS

13081 SE Green Turtle Way, Tequesta, FL 33469

1.561.818.5381 rreikenis@gmail.com

FL CA No. 30827

ISSUED

SK-1

1/23/15
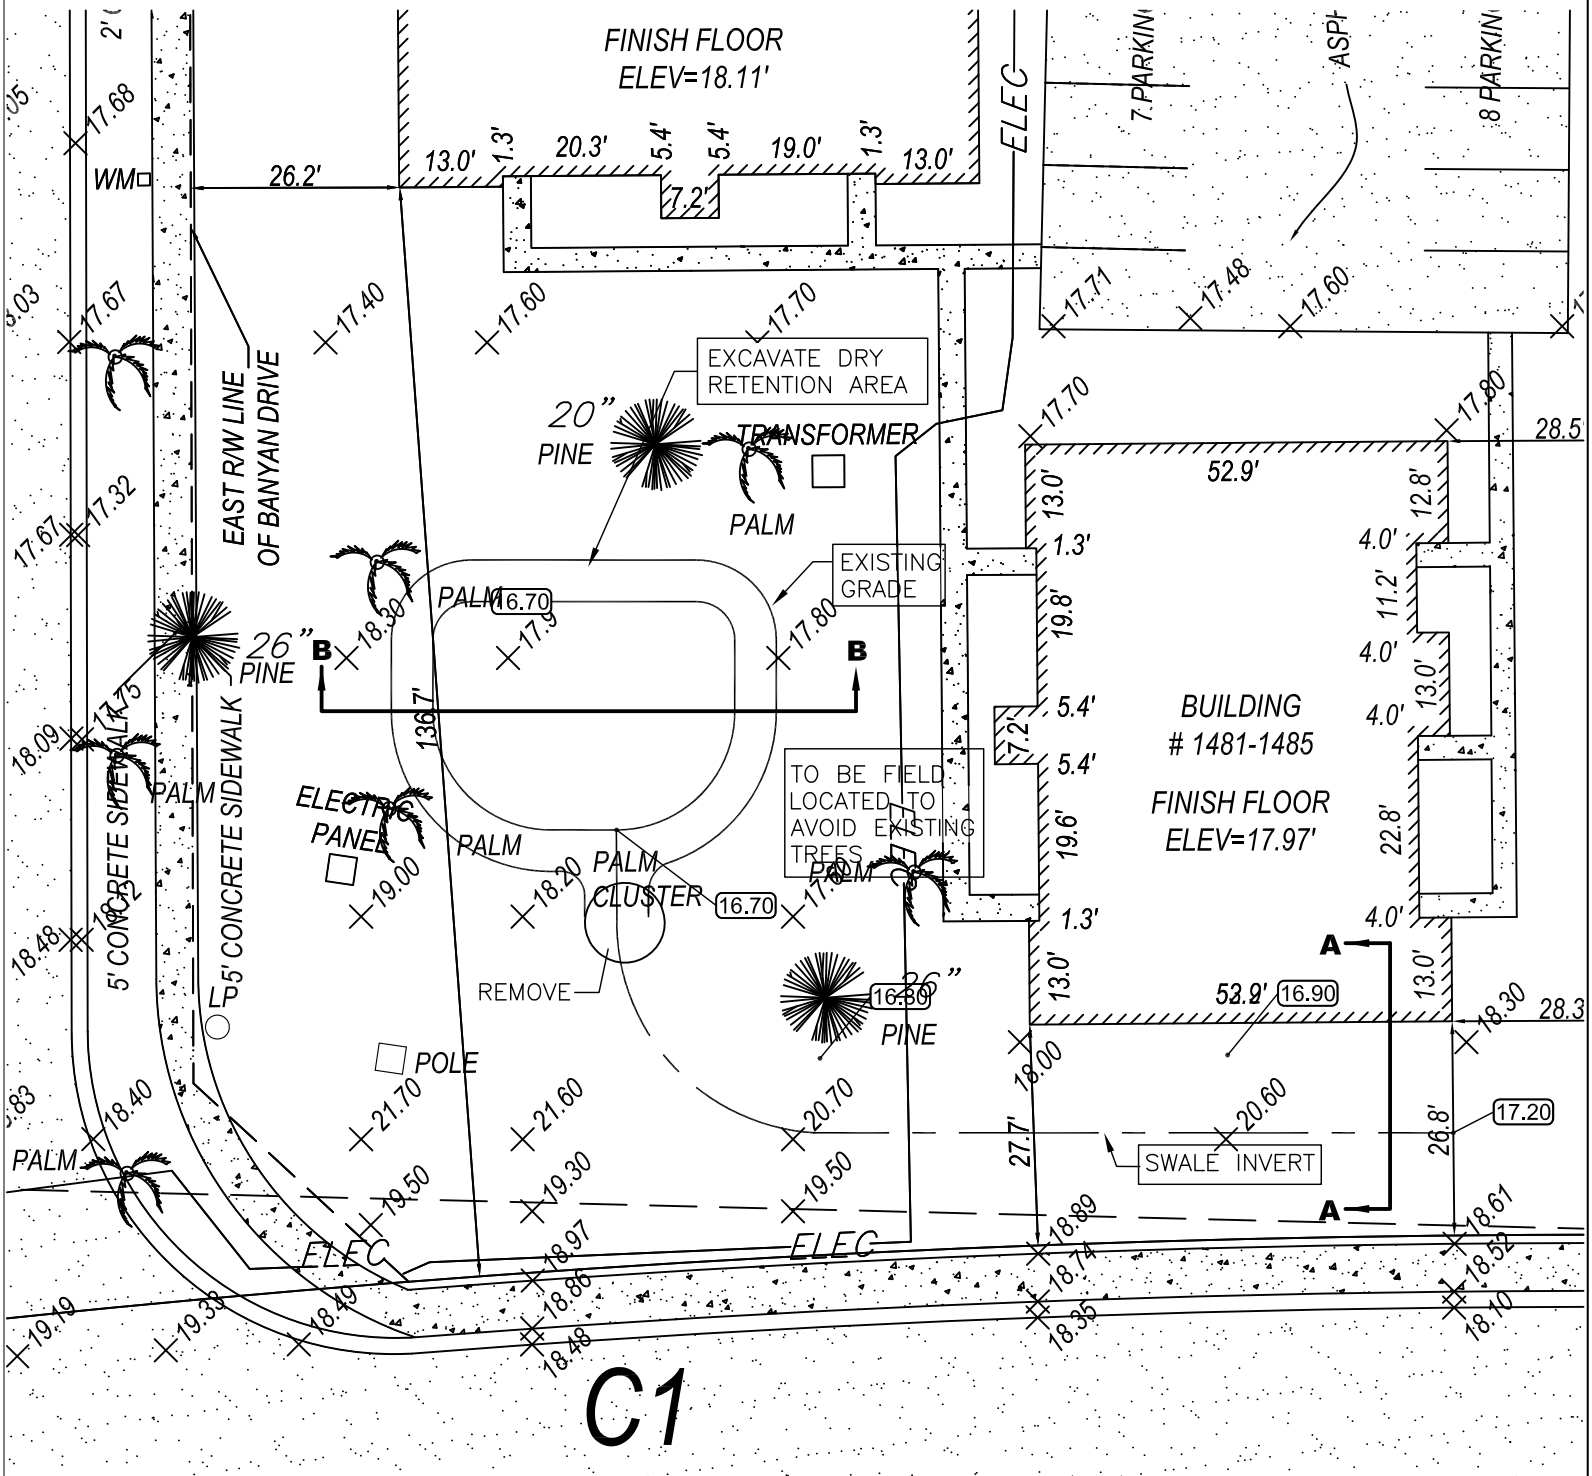
BANYAN CLUB APARTMENTS